EVERPLAY
18 Automatic Rd., Unit 12, Brampton, ON, Canada L6S 5N5 Tel: (416) 410-3056 Fax: (905) 494-1136
play and recreation surfaces
EVERPLAY INTERNATIONAL INC.

EVERPLAY over existing unitary surface, plan view

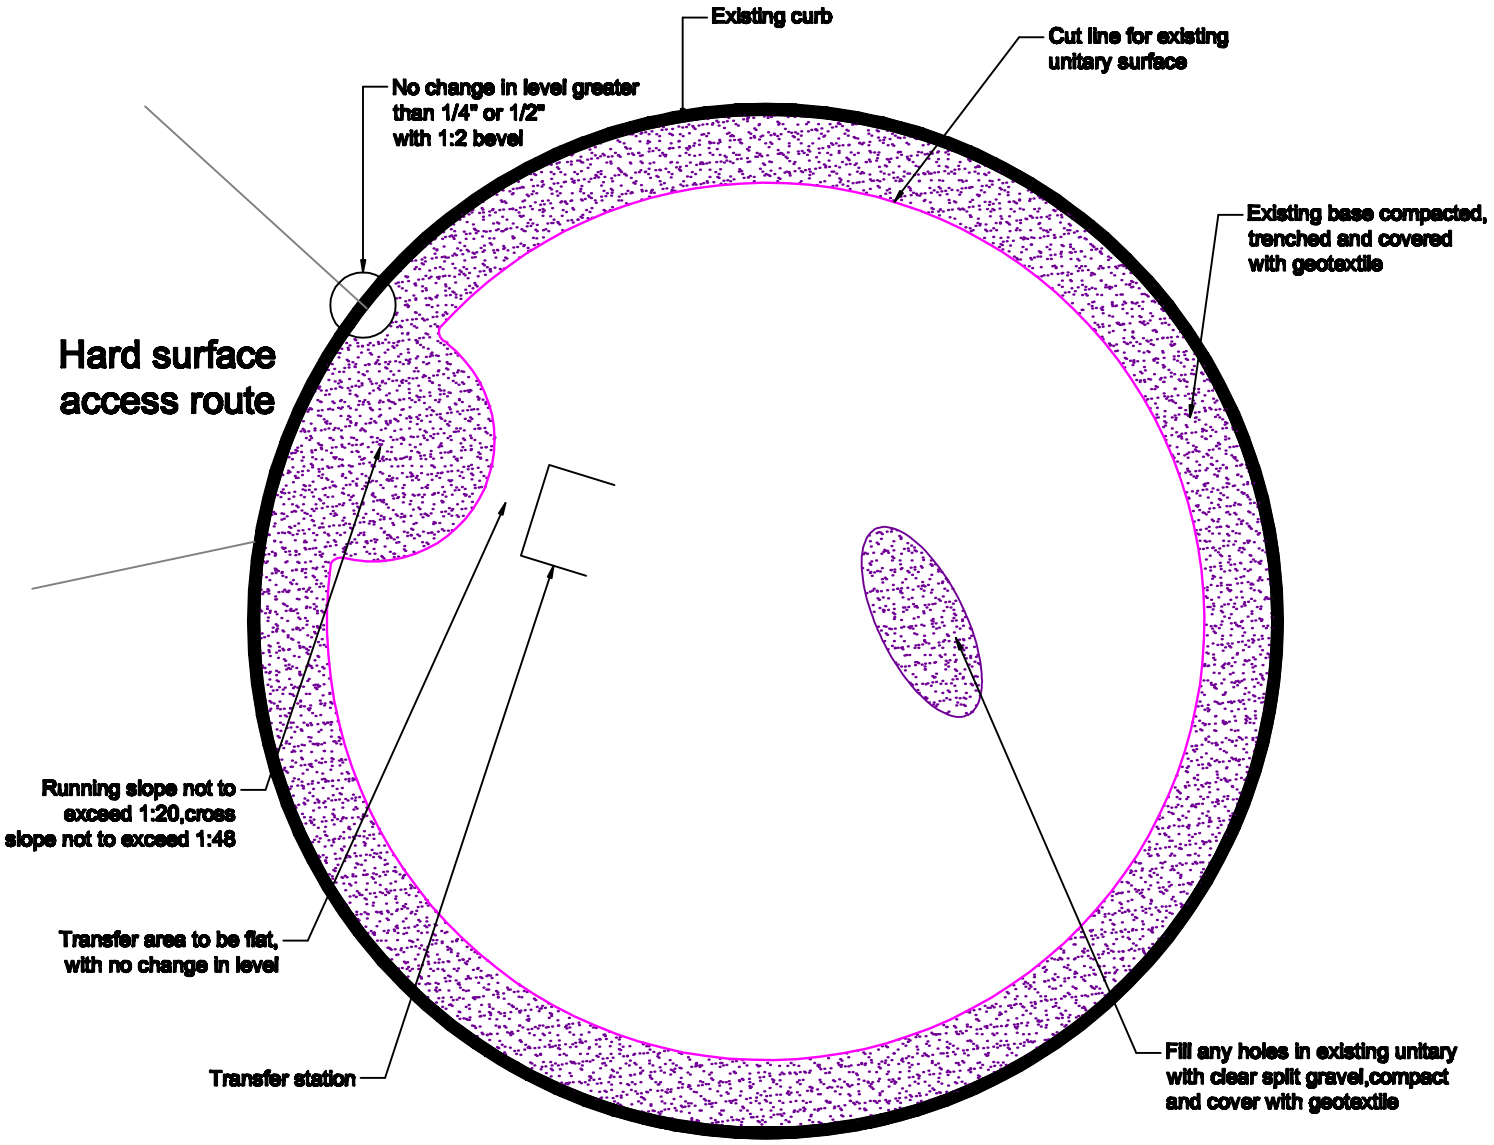

EVERPLAY over existing unitary surface, plan view

Drawn By: M. de Richmond
Date: 6/2/2010